
Google Map

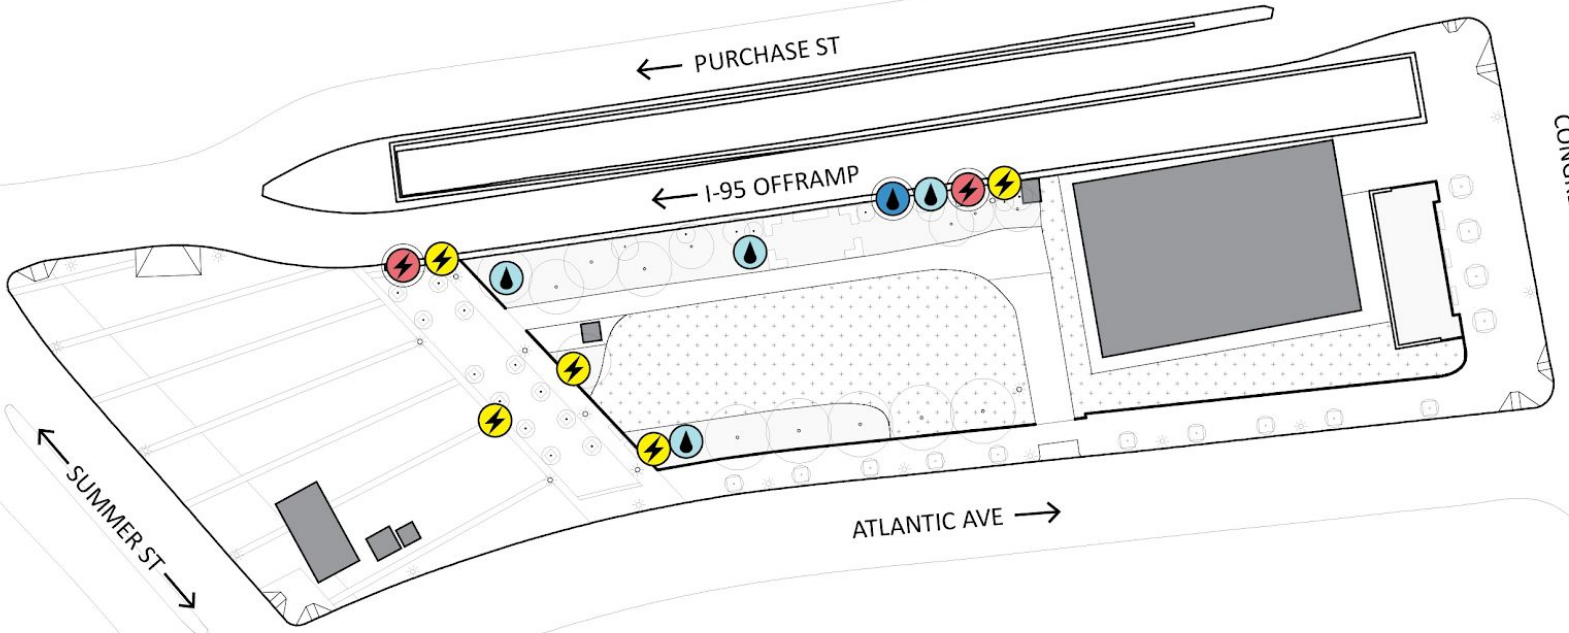


PROGRAMS LEGEND

LEGEND

- QUICK CONNECT
- STANDARD POWER
- IRRIGATION BOX
- HIGH POWER

PARCEL:	22
AREA:	OVERALL
SCALE:	1:1000

THE GREEN WAY

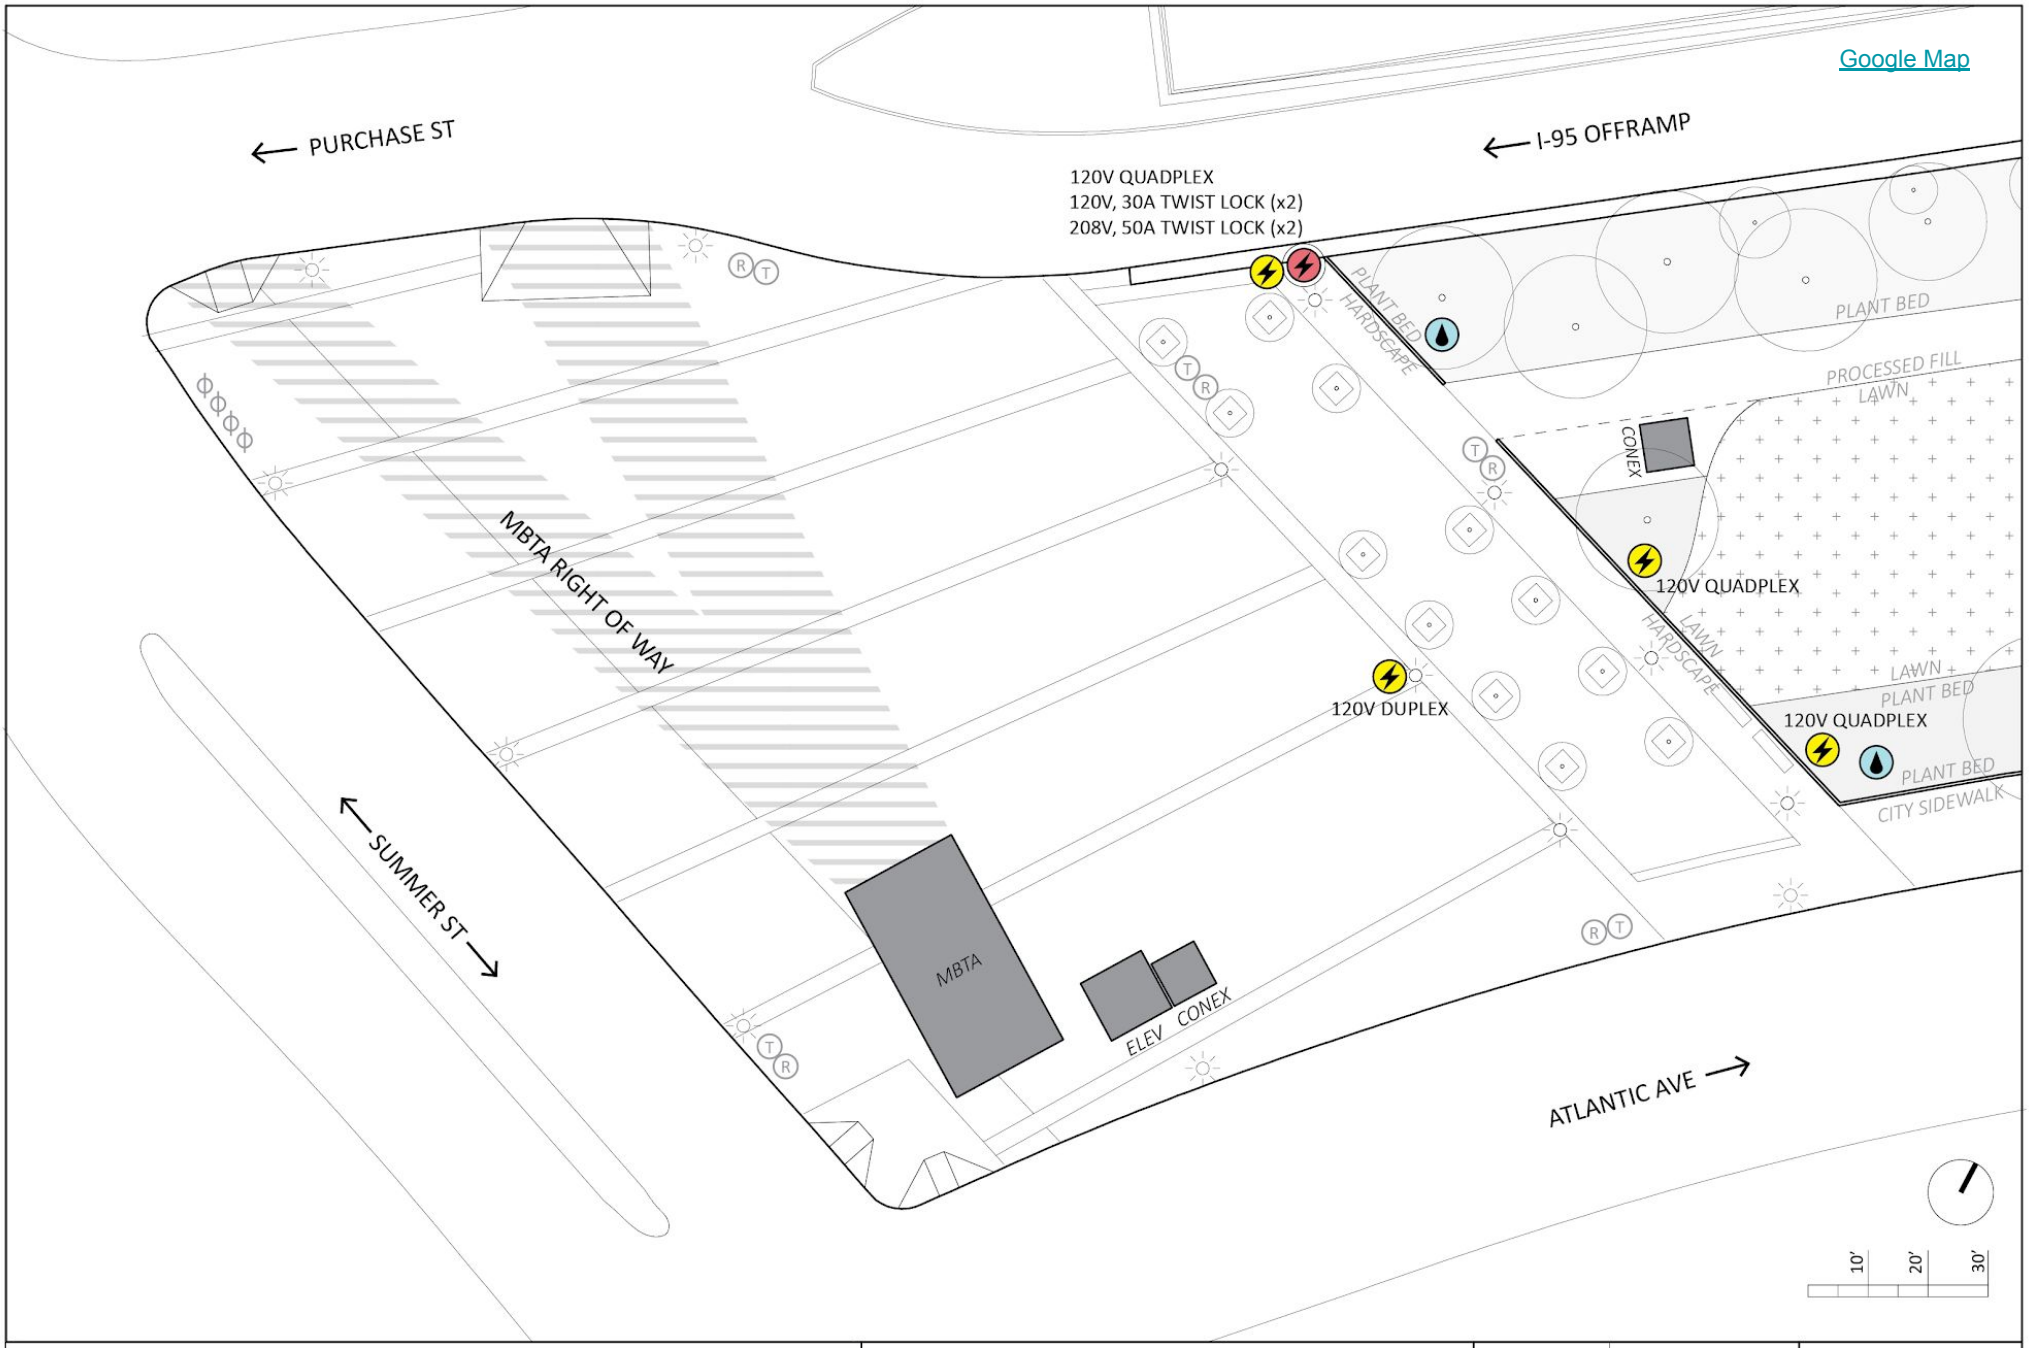

PROGRAMS LEGEND

- LOADING ZONE
- 6x2.5 (TABLE)
- 15x6 (CAR)
- 4x4 (PORTAPOTTY)
- 26x8 (FOOD TRUCK)
- 10x10 (TENT)
- 20x20 (TENT)


LEGEND

- BIKE RACK
- QUICK CONNECT
- IRRIGATION BOX
- TRASH
- RECYCLING
- STANDARD POWER
- HIGH POWER

PARCEL:	22
AREA:	SOUTH
SCALE:	1/32" = 1"

THE GREEN WAY

Google Map

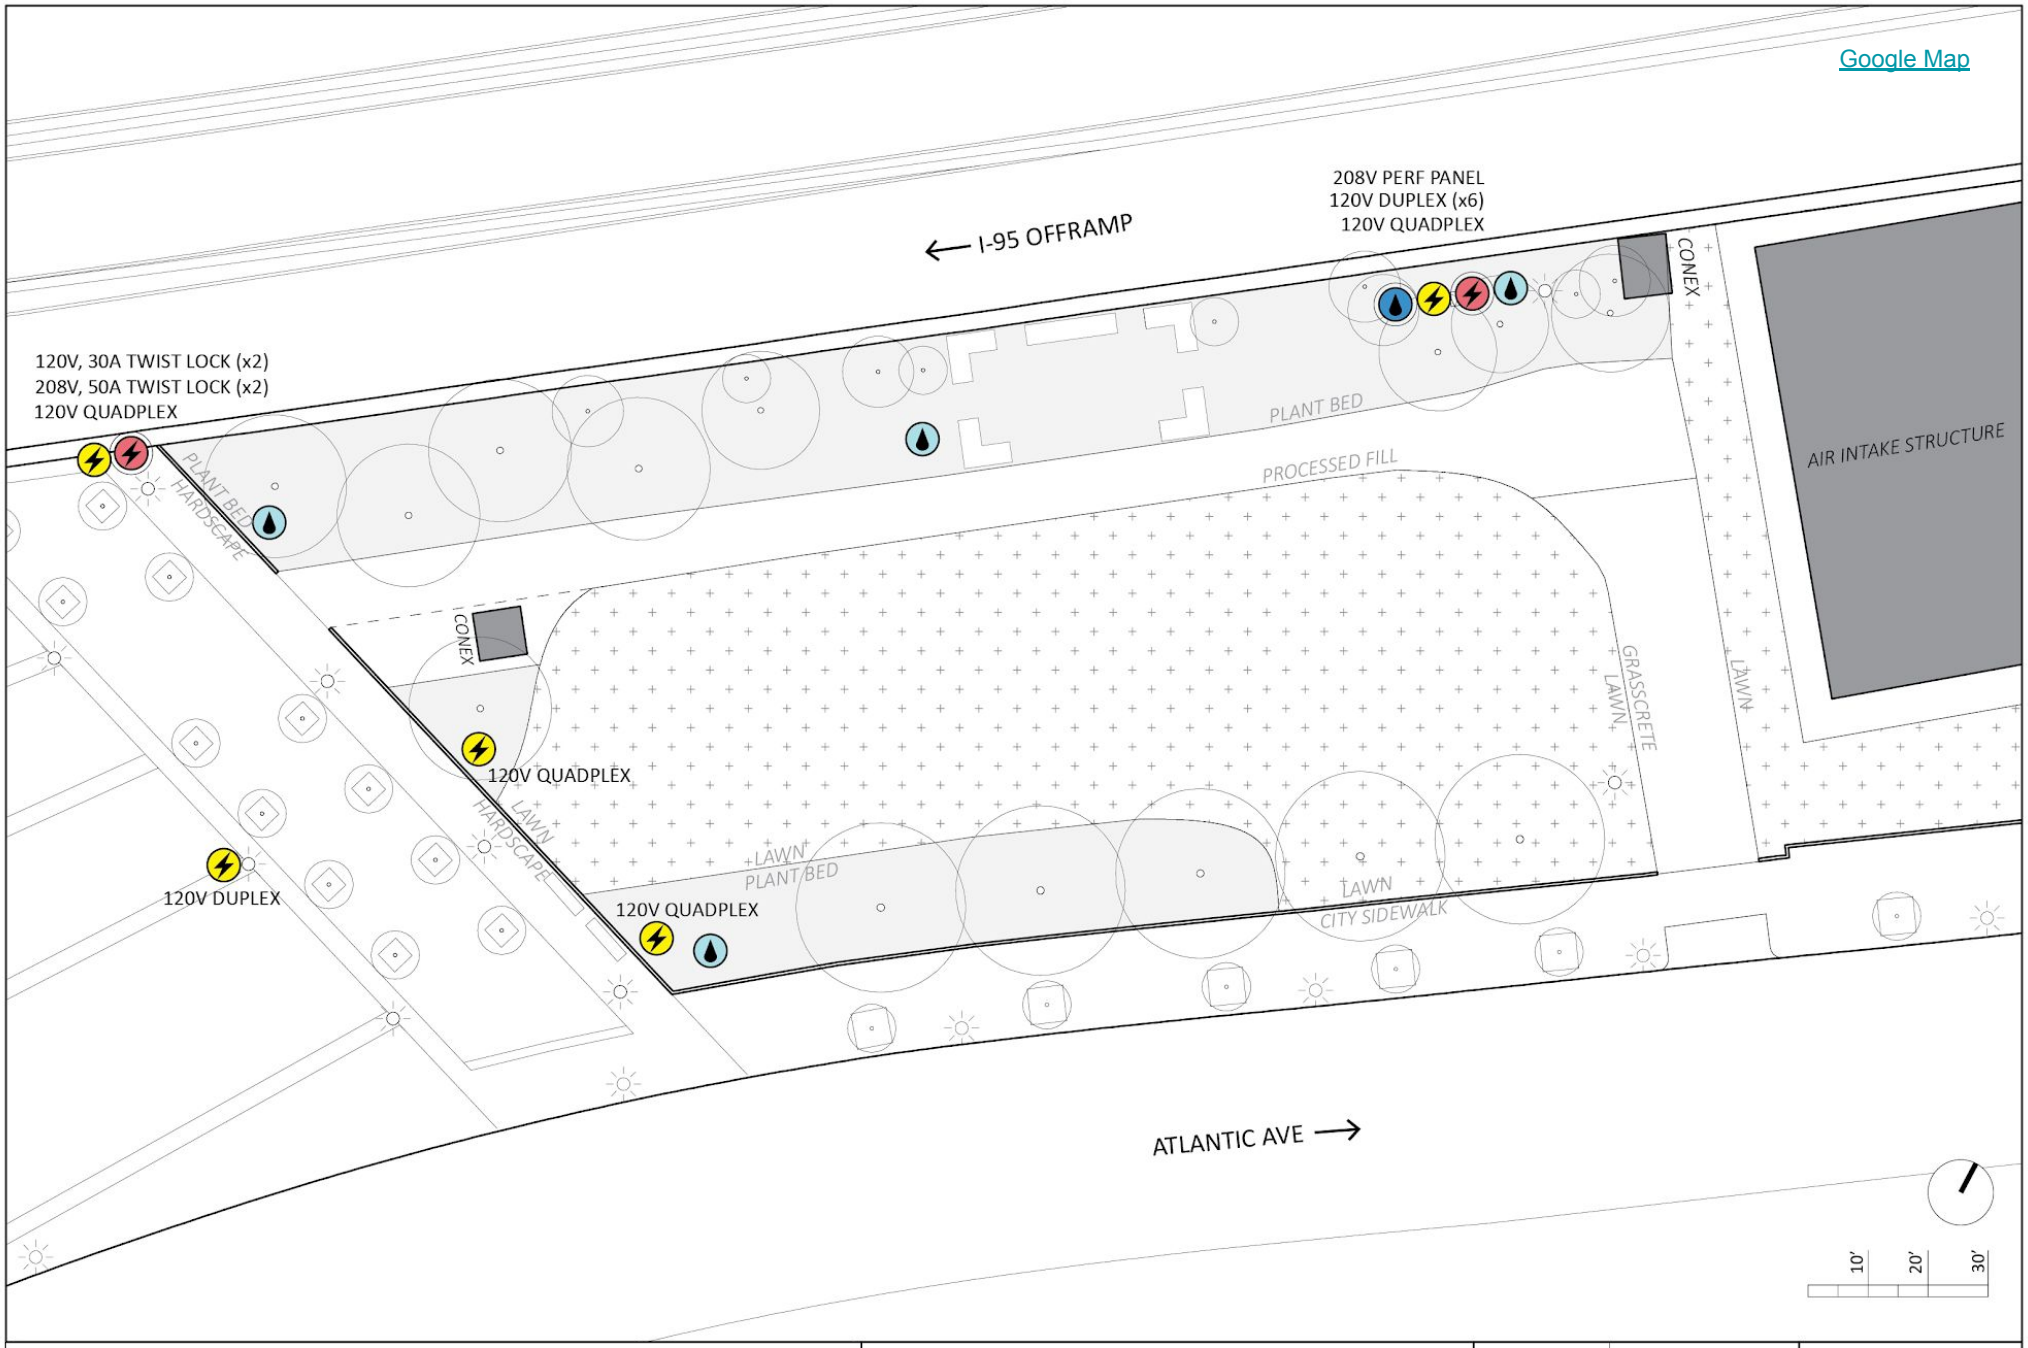

PROGRAMS LEGEND

- LOADING ZONE
- 6x2.5 (TABLE)
- 15x6 (CAR)
- 4x4 (PORTAPOTTY)
- 26x8 (FOOD TRUCK)
- 10x10 (TENT)
- 20x20 (TENT)

LEGEND

- BIKE RACK
- QUICK CONNECT
- IRRIGATION BOX
- TRASH
- RECYCLING
- STANDARD POWER
- HIGH POWER

PARCEL:	22
AREA:	LAWN
SCALE:	1/32" = 1"

THE GREEN WAY